


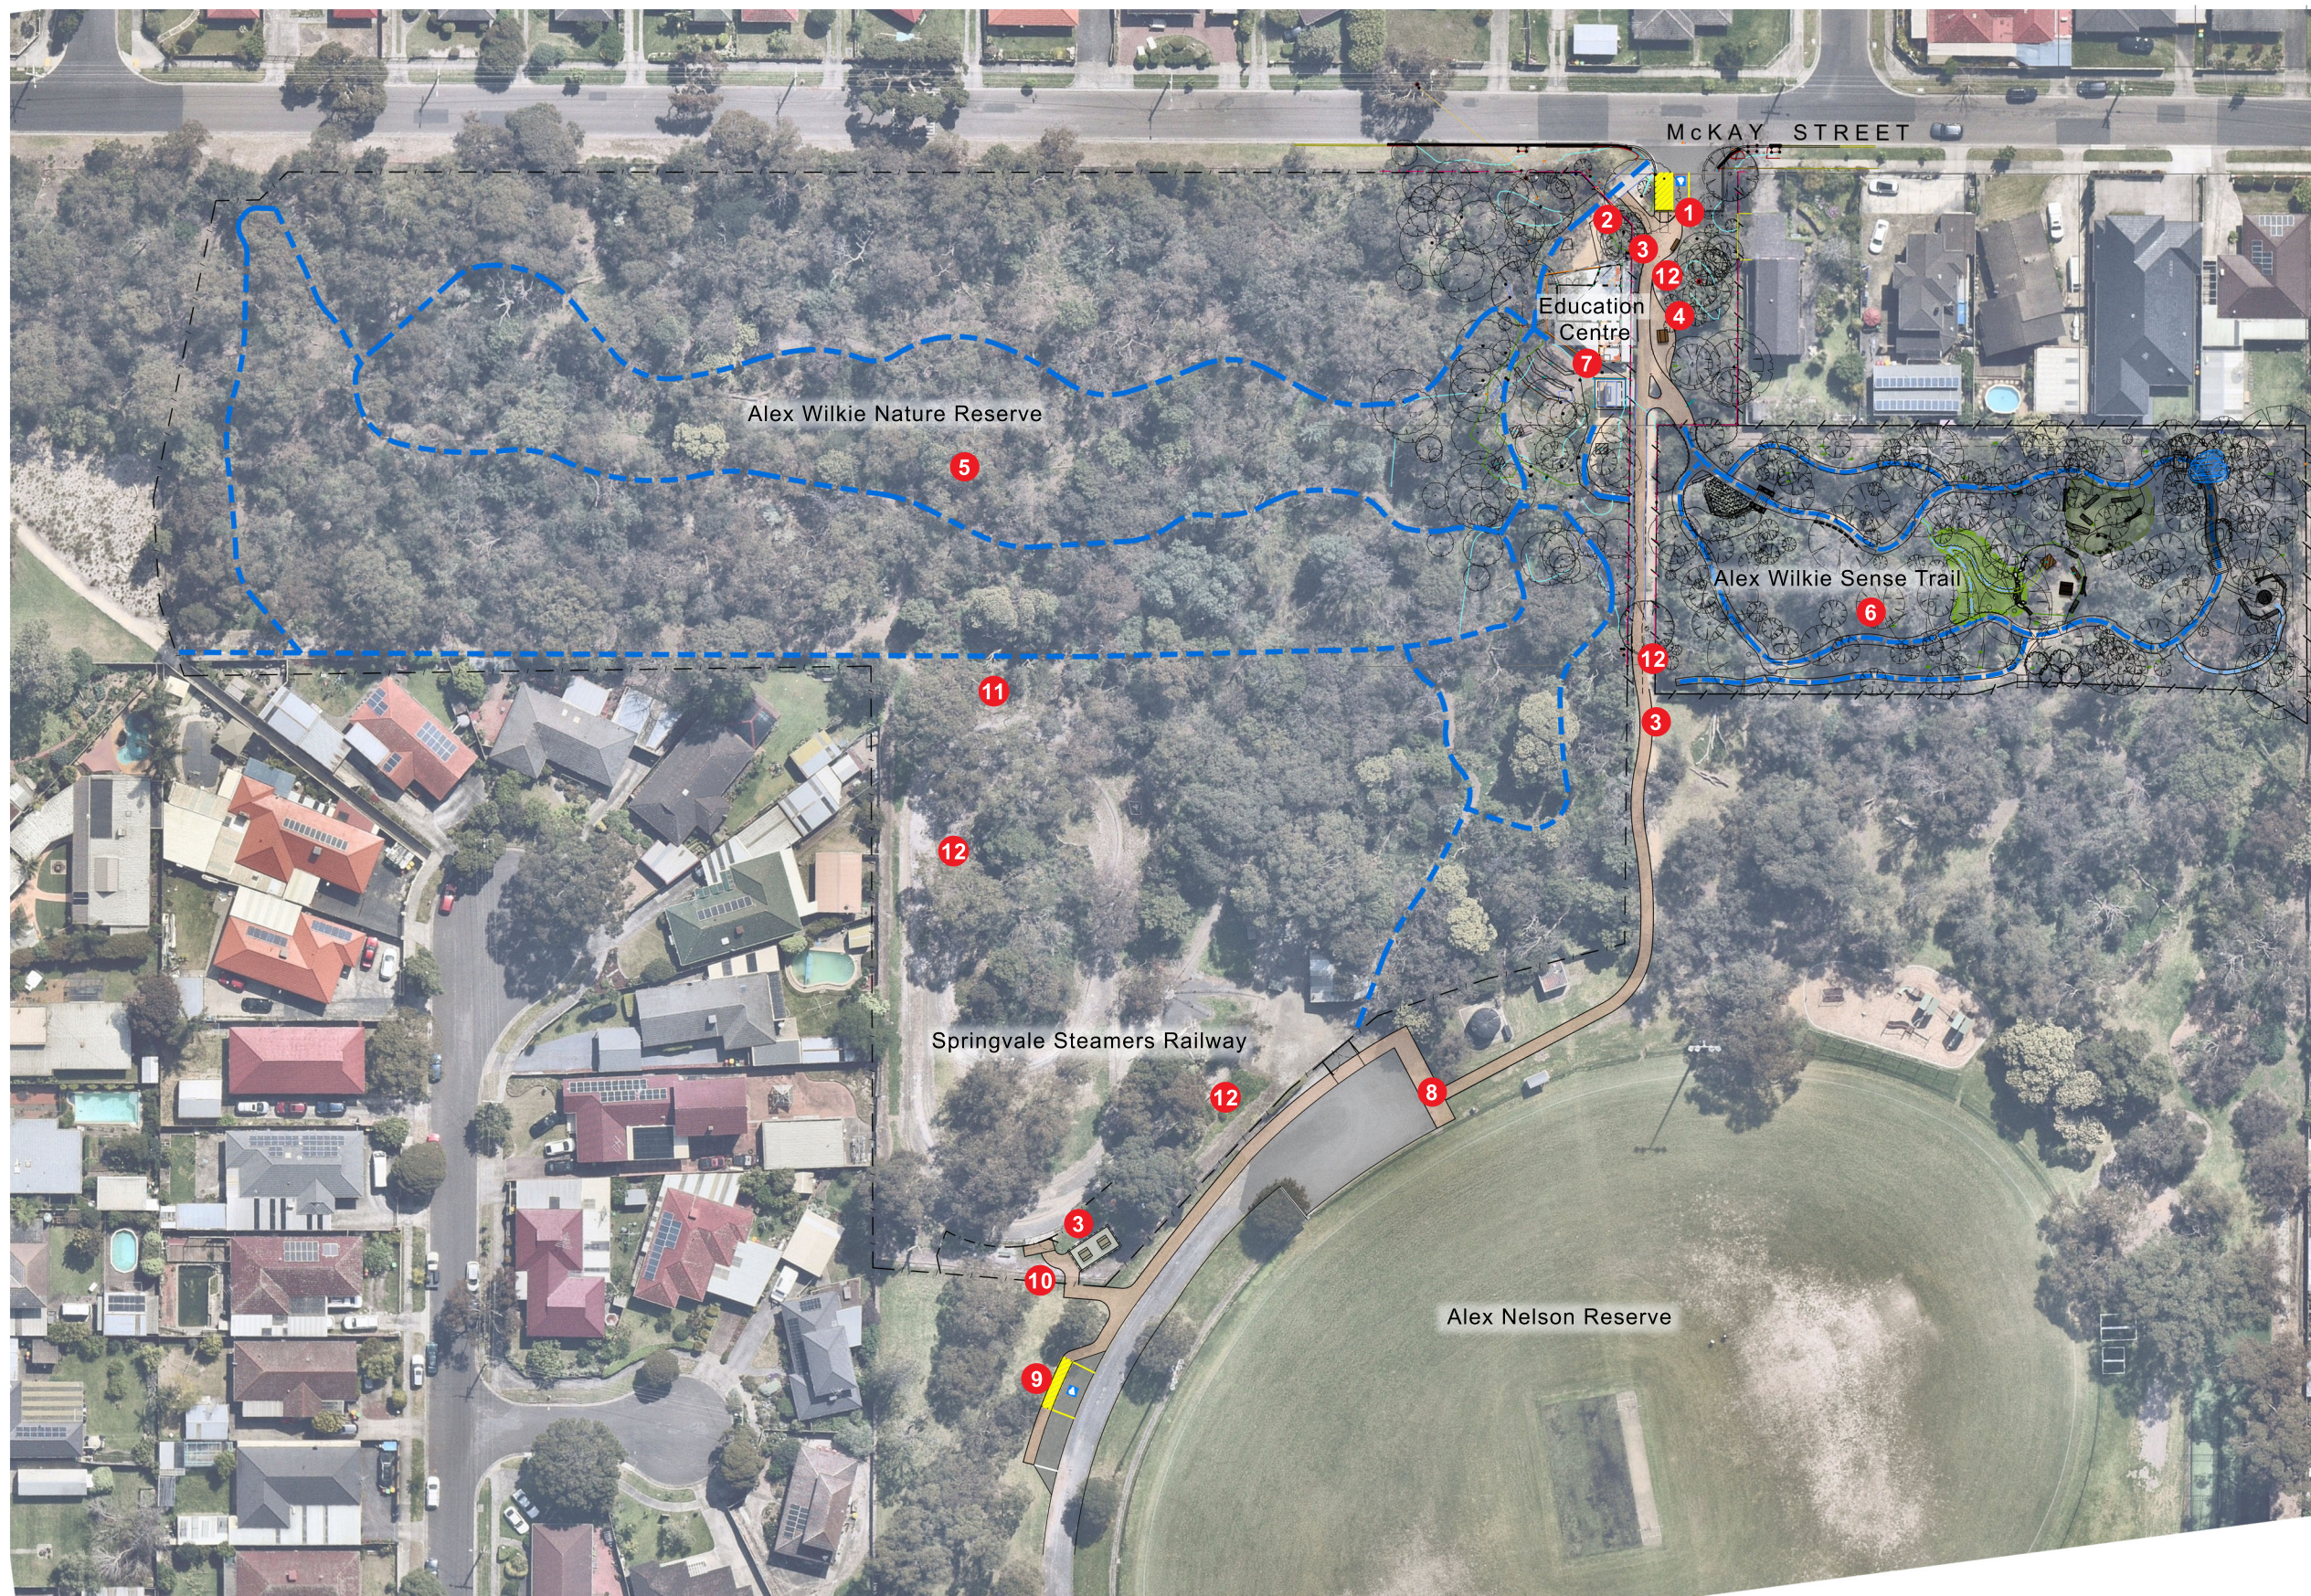

- 1 Install new parking spaces, (2 spaces and one accessible space).
- 2 Enhance entry area to create a more welcoming space
- 3 Provide wayfinding signage to the sense trail and the nature reserve
- 4 Provide seating along the pedestrian path connection
- 5 Install small water resources for wildlife.
- 6 Additional nature play elements and plantings throughout the 'sense trail' such as:
 - a water play feature,
 - sensory plantings,
 - tree planting,
 - discovery stone stepper trails,
 - log forest trails,
 - living cubby houses in the coastal ti tree,
 to enhance user experience and existing programs
- 7 Enhance the Visitor's Centre to improve multi-functional use of the space.
- 8 Install accessible path connection to main entrance.
- 9 Install an accessible car park and minibus drop off to provide universal access to the miniature railway.
- 10 Upgrade access into, and the facilities within, the miniature railway area. Upgrades to include sealed path for universal access and proposed shelter over existing picnic facilities
- 11 Install a pedestrian gate between the Live Steamers area and the Nature Reserve
- 12 Provide additional planting to enhance the appearance of the:
 - welcome garden
 - laneway
 - turf areas within the Live Steamers area

ALEX WILKIE NATURE RESERVE

SITE CONCEPT PLAN

SCALE: 1:500 @ A1 | 1:1000 @ A3

LSK01 - 28.05.2025

